16th Street SW
RECONSTRUCTION PROJECT

Alternative B - 3 Lane Section

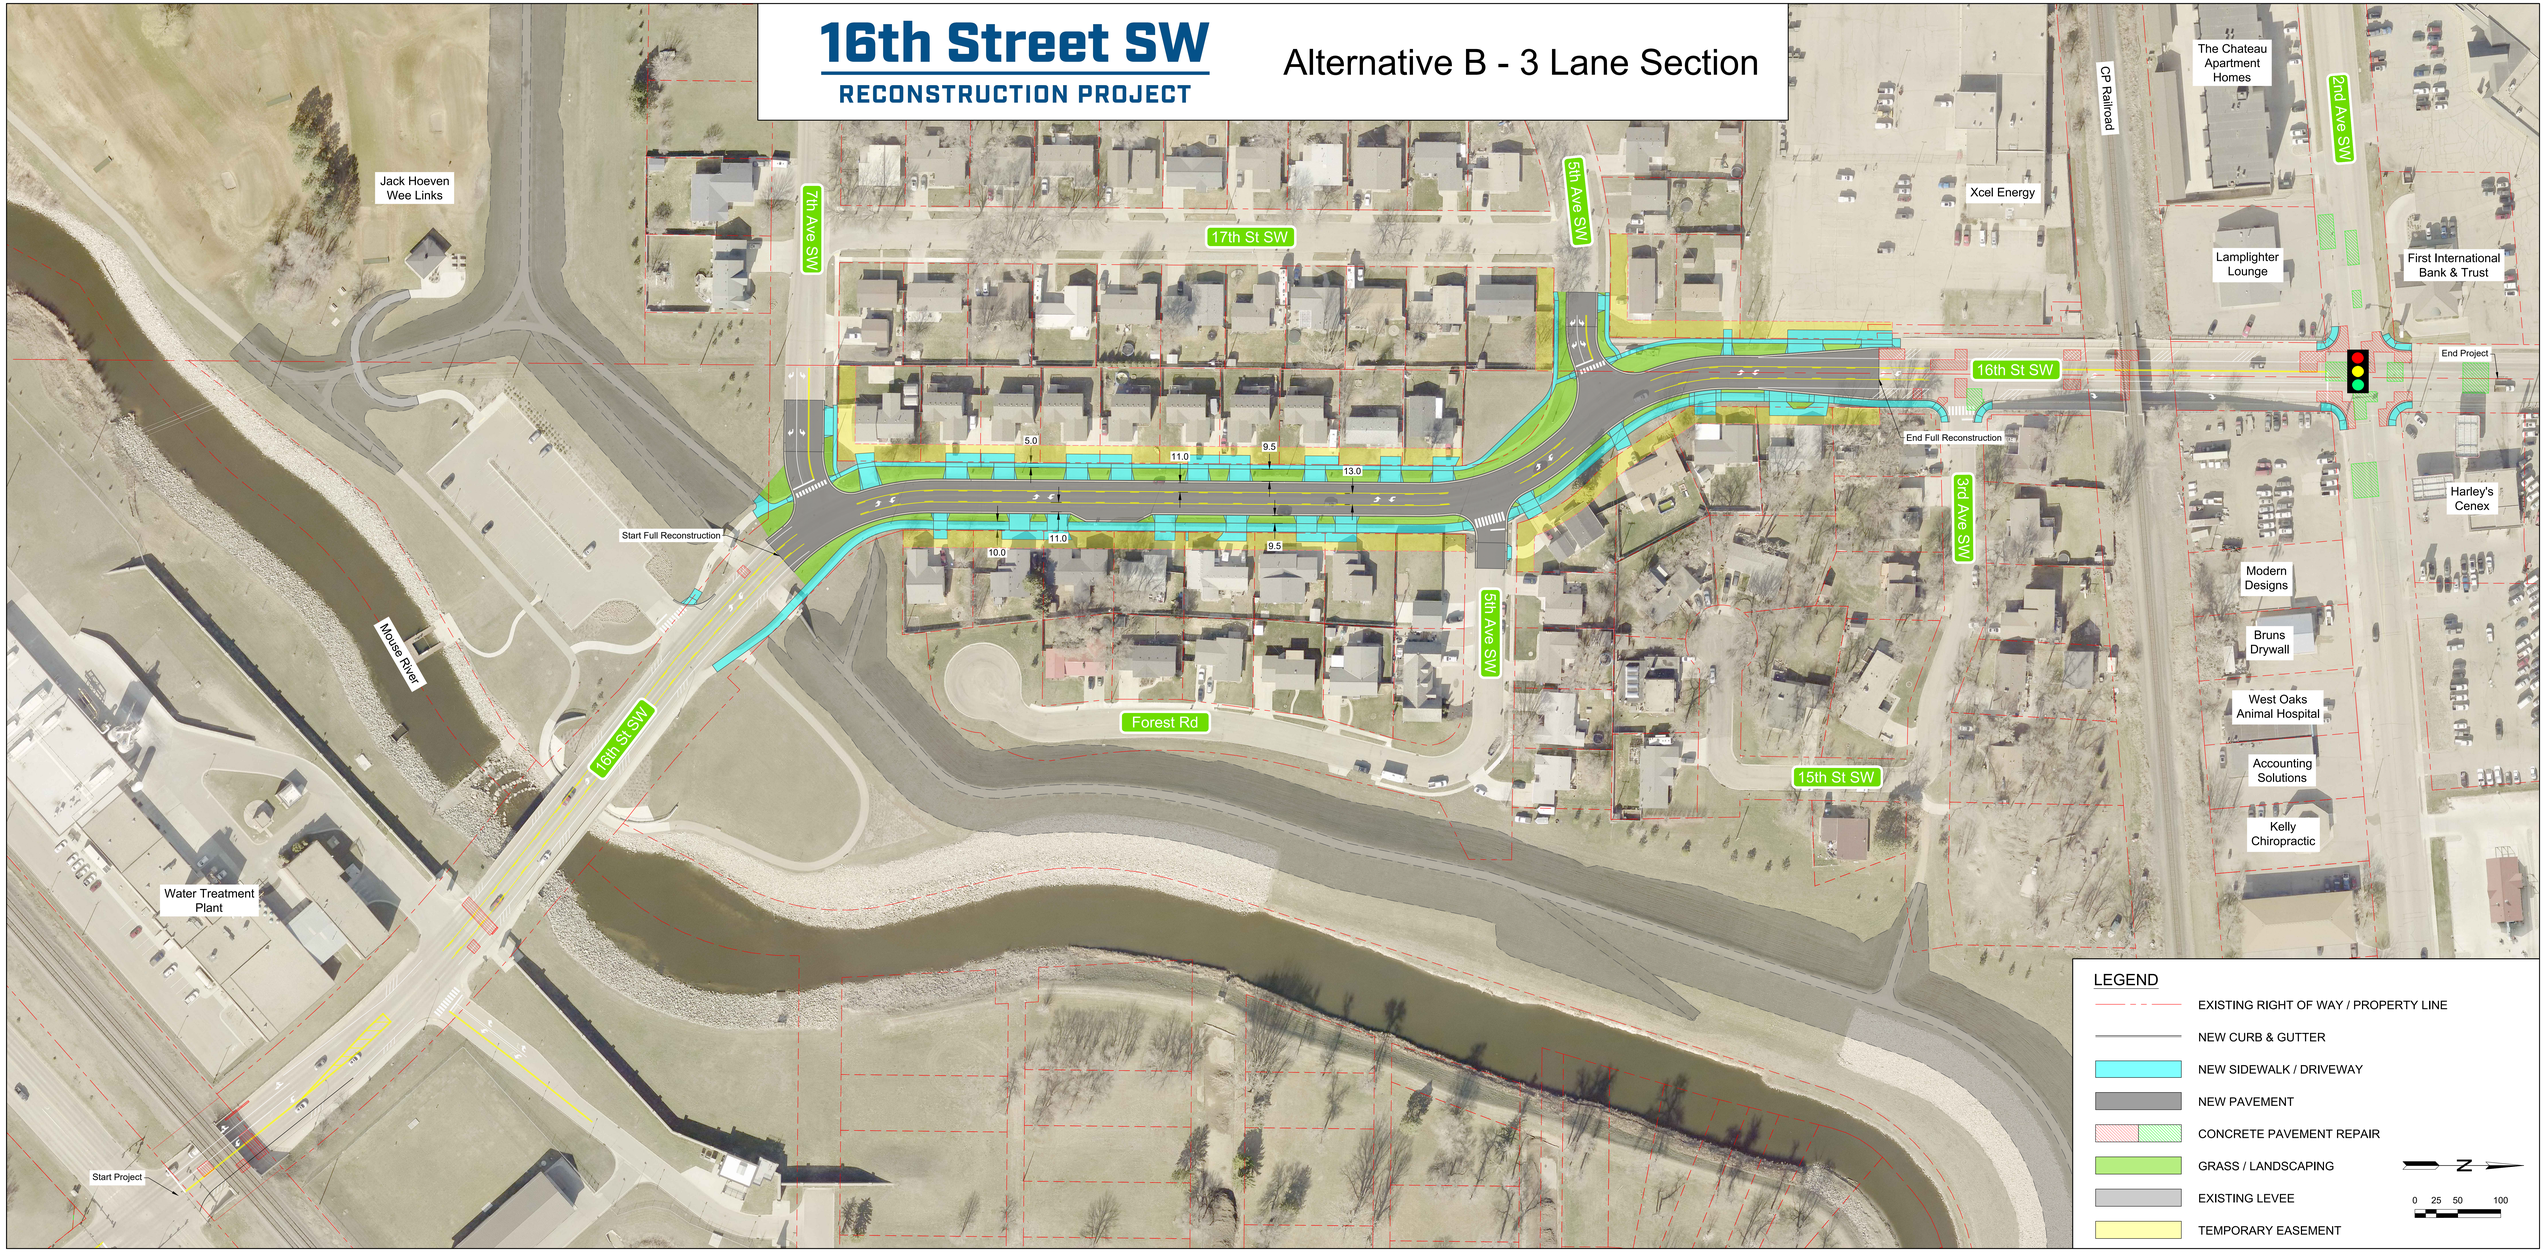

LEGEND

- EXISTING RIGHT OF WAY / PROPERTY LINE
- NEW CURB & GUTTER
- NEW SIDEWALK / DRIVEWAY
- NEW PAVEMENT
- CONCRETE PAVEMENT REPAIR
- GRASS / LANDSCAPING
- EXISTING LEVEE
- TEMPORARY EASEMENT

N

0 25 50 100