16th Street SW
RECONSTRUCTION PROJECT

Alternative B

5th Ave SW - Reconstruct to Full Access

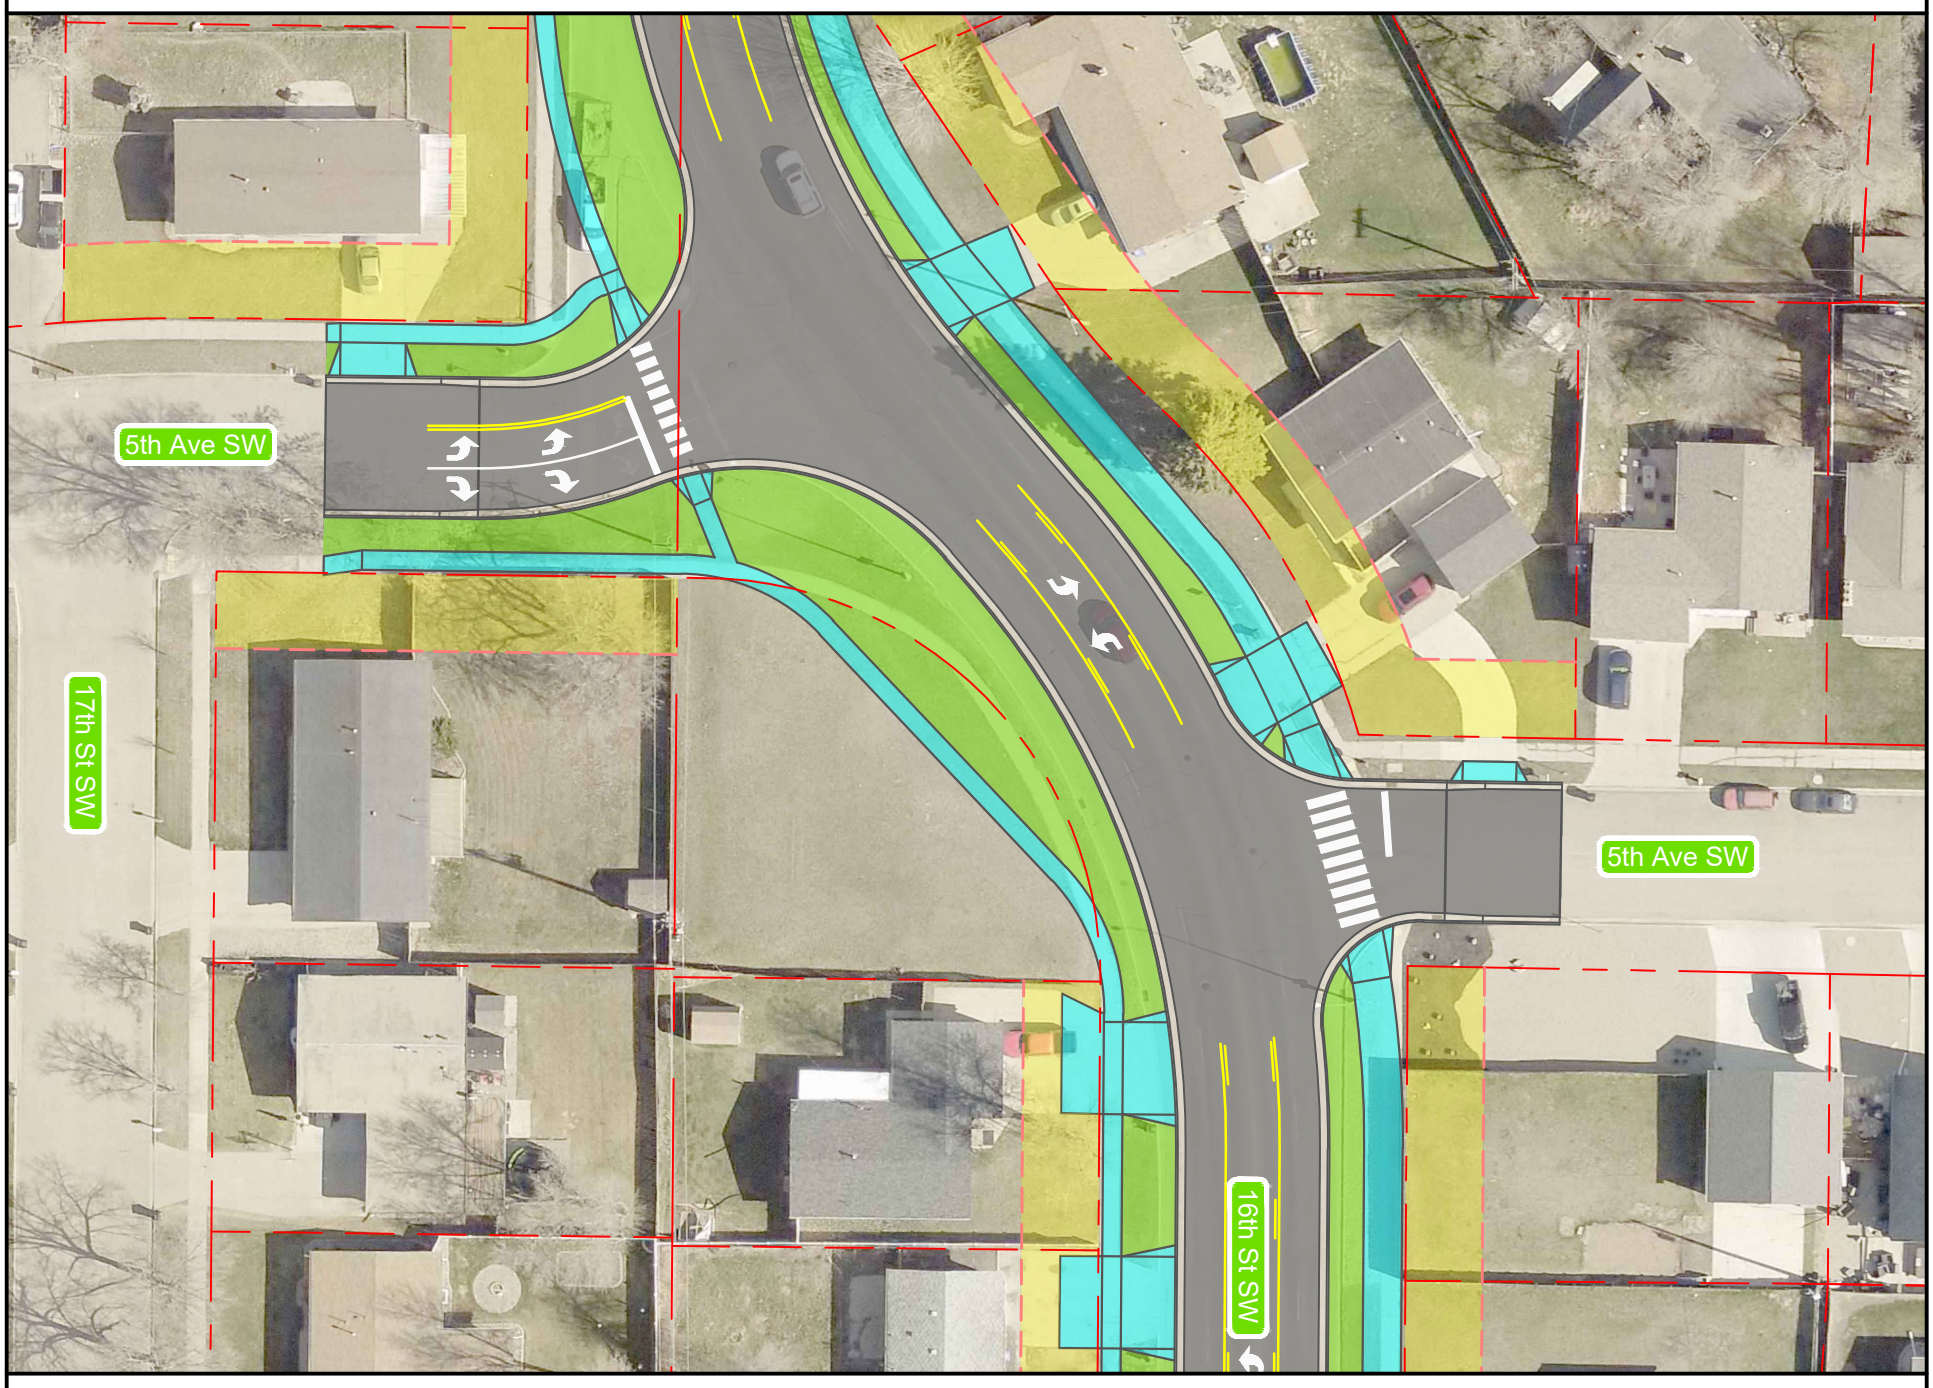

7th Ave SW - Reconstruct to Full Access

