16th Street SW
RECONSTRUCTION PROJECT

Option 3

5th Ave SW - Reconstruct to Roundabout

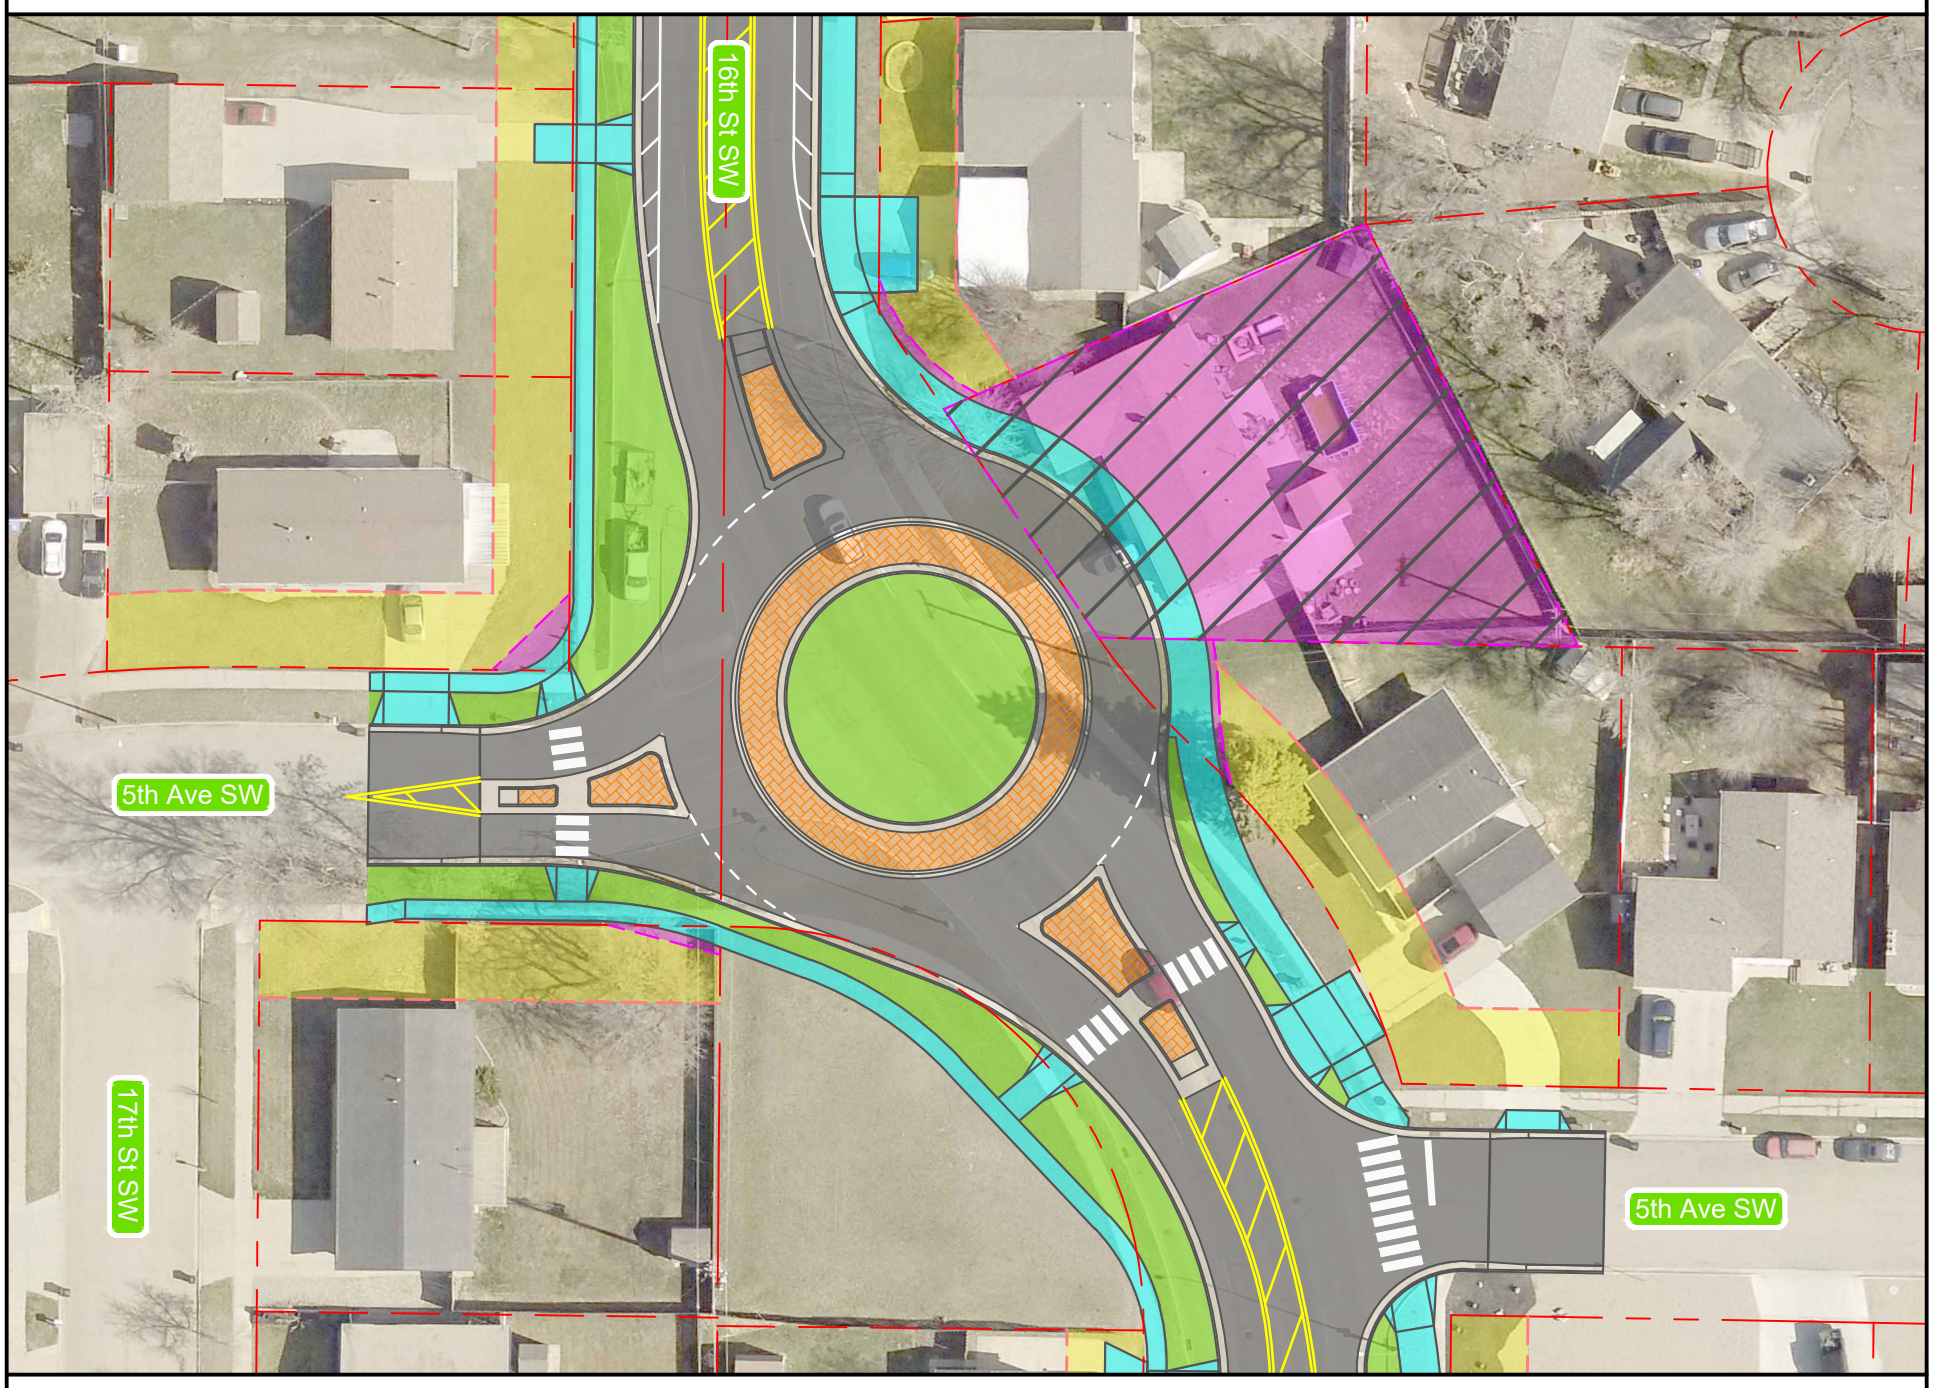

7th Ave SW - Reconstruct to Full Access

